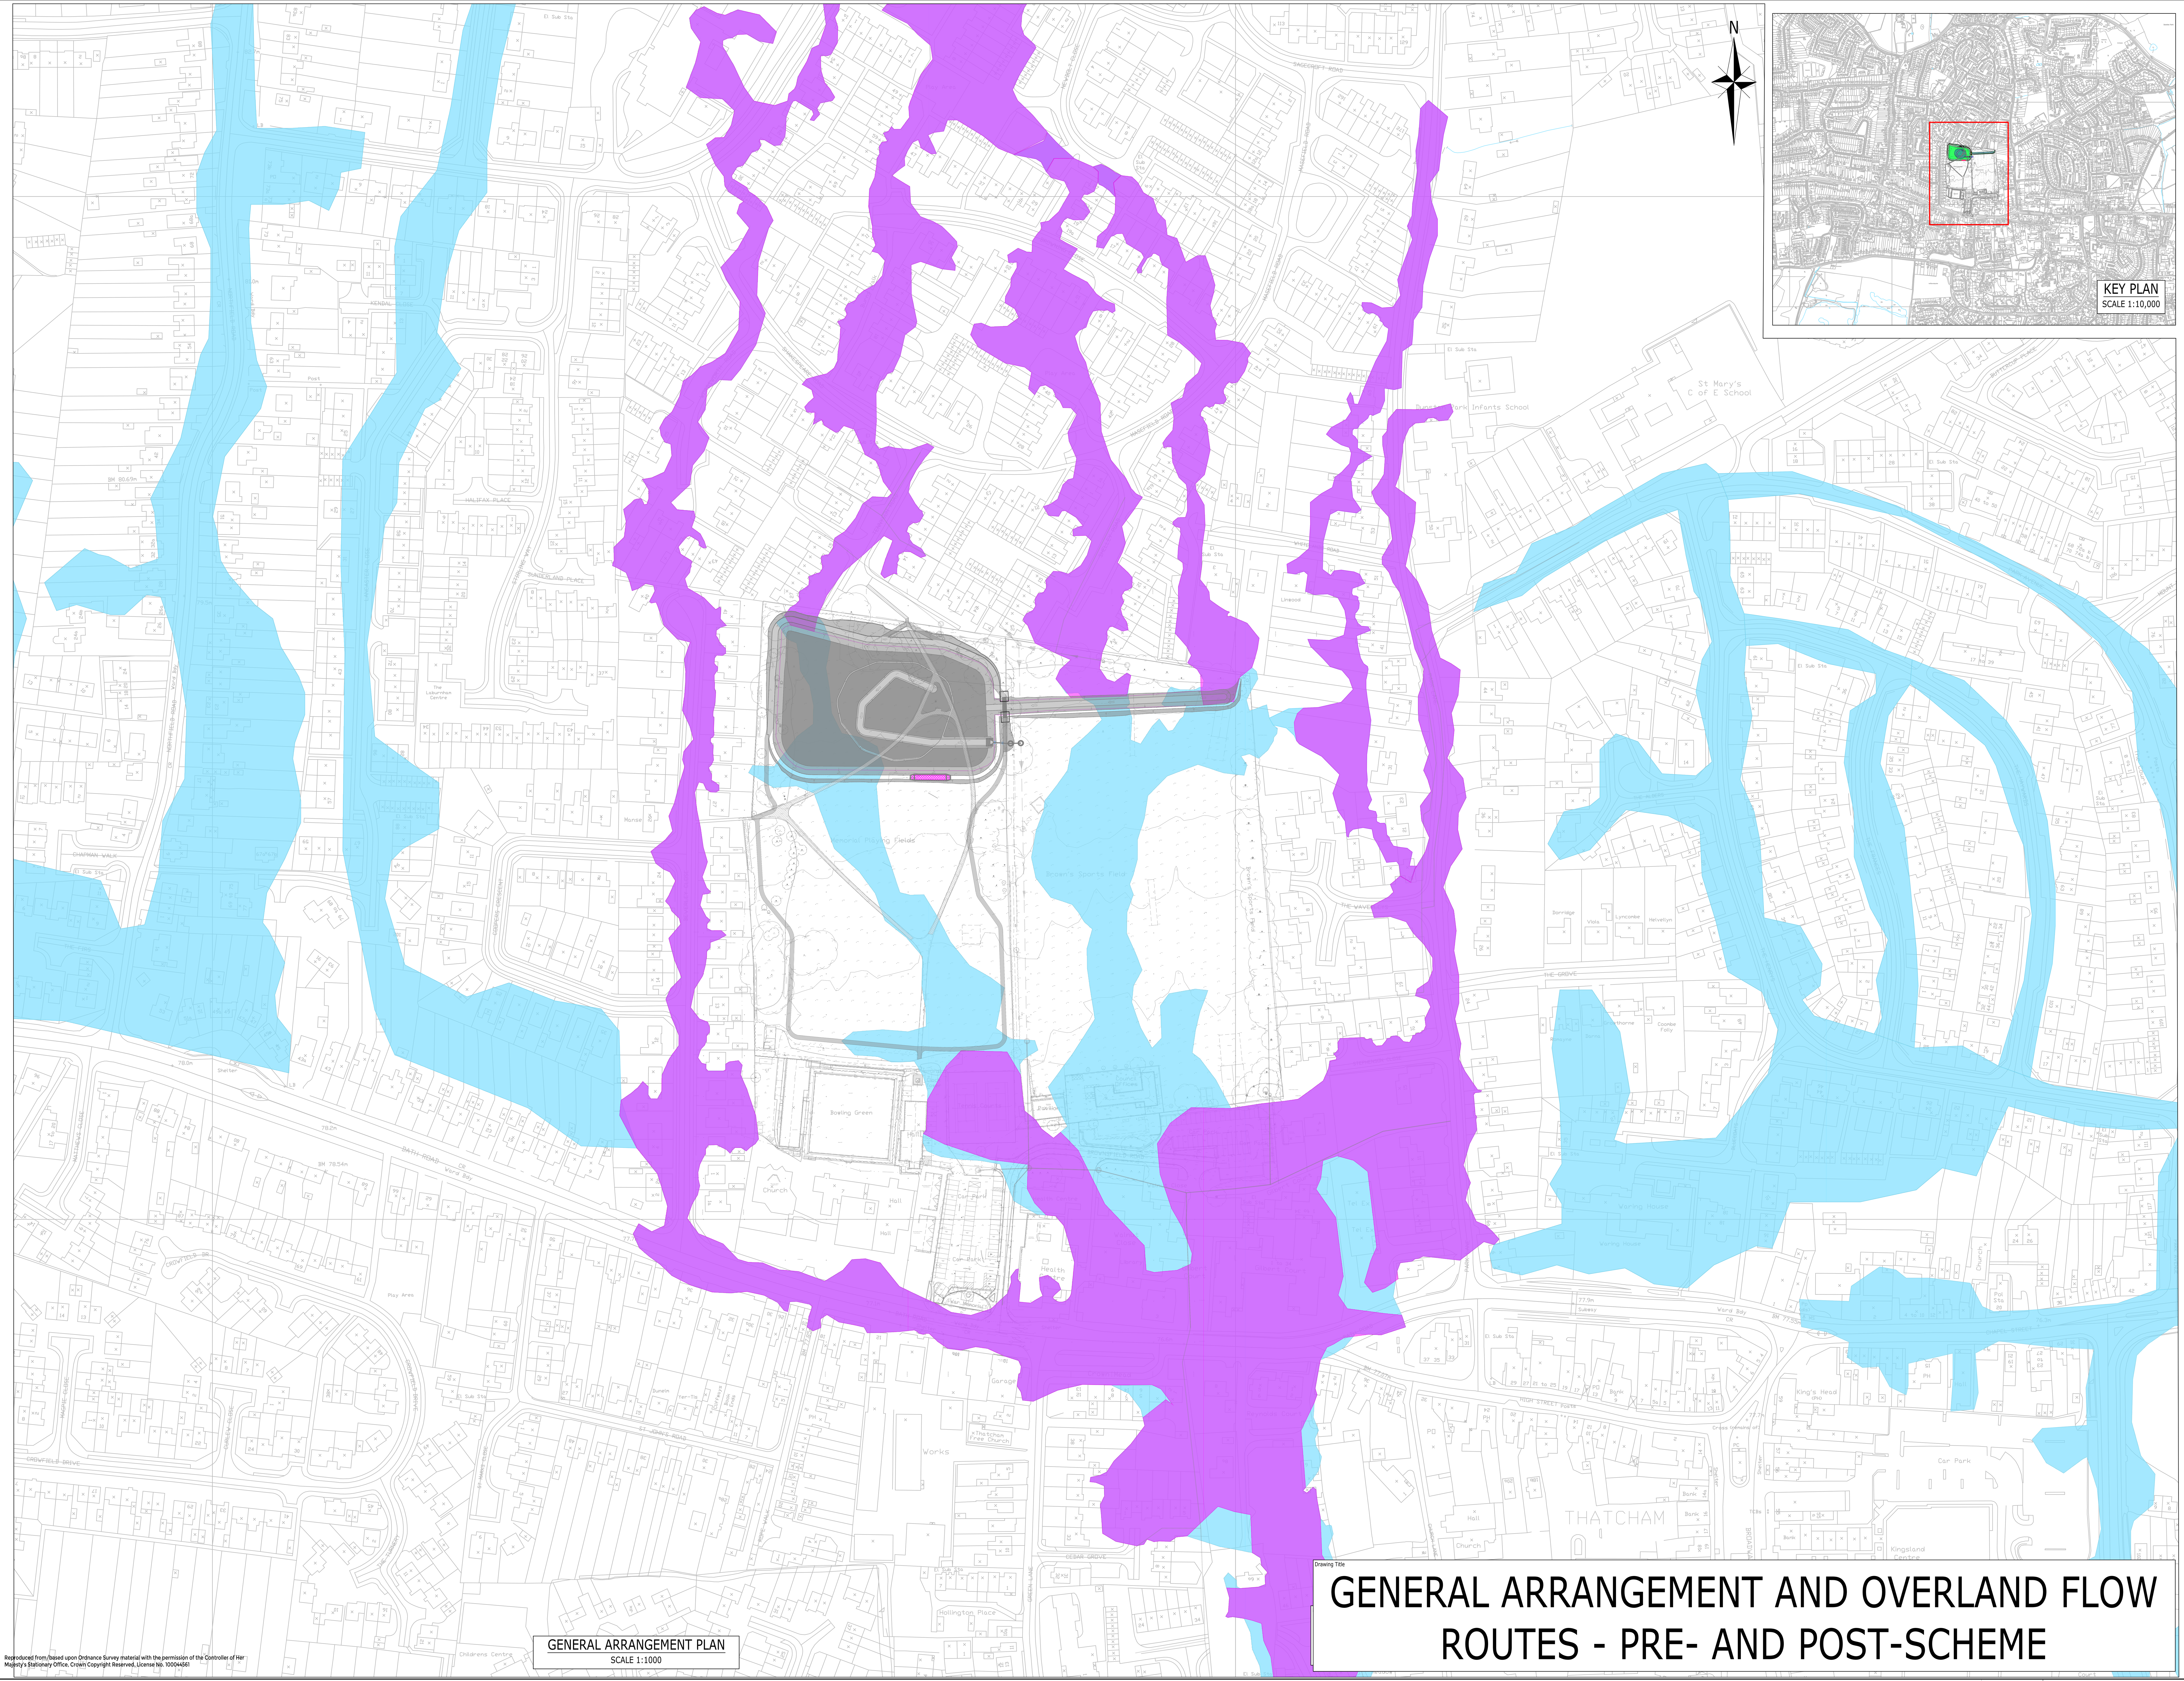

GENERAL ARRANGEMENT PLAN
SCALE 1:1000

KEY

PRE-DEVELOPMENT SURFACE WATER FLOODING OVERLAND FLOW EXTENTS (100yr. + CC)

POST-DEVELOPMENT SURFACE WATER FLOODING OVERLAND FLOW EXTENTS (100yr. + CC)

0m 10m 50m
Scale: 1:1000 @ A0

PRELIMINARY

FOR INFORMATION ONLY

Rev	Description	Drn	Chk	App	Date

West Berkshire COUNCIL

Drawing Title

GENERAL ARRANGEMENT AND OVERLAND FLOW ROUTES - PRE- AND POST-SCHEME

Drawing Number: 2004241-SK05
Rev: -

Reproduced from/based upon Ordnance Survey material with the permission of the Controller of Her Majesty's Stationary Office. Crown Copyright Reserved. License No. 100044561